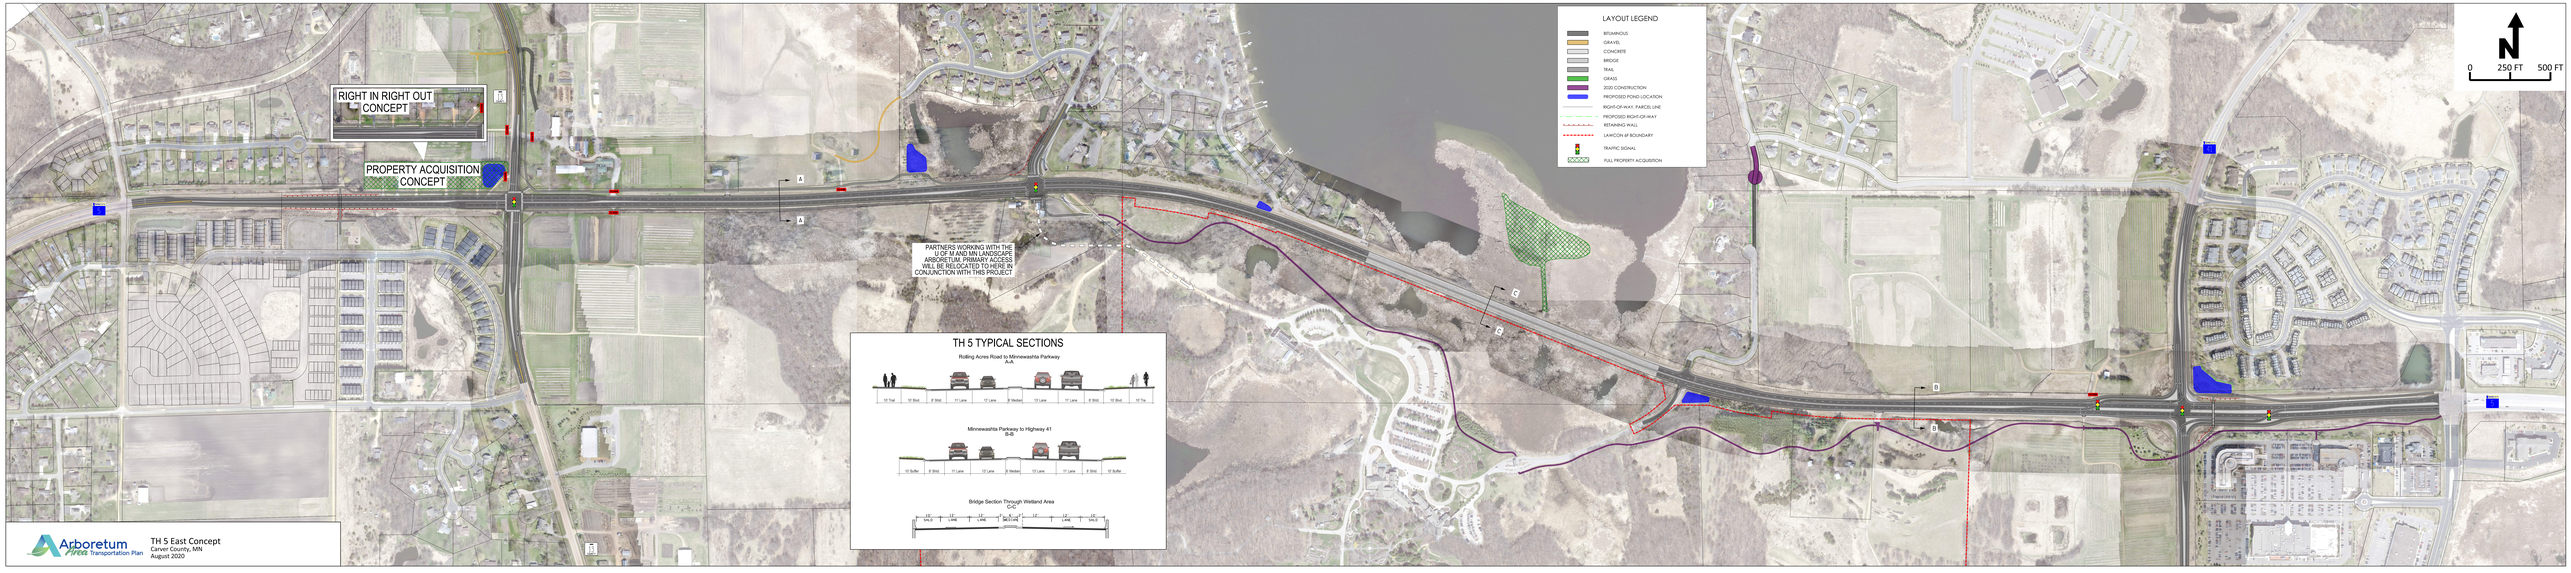
RIGHT IN RIGHT OUT CONCEPT
PROPERTY ACQUISITION CONCEPT
PARTNERS WORKING WITH THE U OF M AND MN LANDSCAPE ARBORETUM. PRIMARY ACCESS WILL BE RELOCATED TO HERE IN CONJUNCTION WITH THIS PROJECT
LAYOUT LEGEND
BITUMINOUS
GRAVEL
CONCRETE
BRIDGE
TRAIL
GRASS
2020 CONSTRUCTION
PROPOSED POND LOCATION
RIGHT-OF-WAY / PARCEL LINE
PROPOSED RIGHT-OF-WAY
RETAINING WALL
LAWCON JP BOUNDARY
TRAFFIC SIGNAL
FULL PROPERTY ACQUISITION
N
0
250 FT
500 FT
TH 5 TYPICAL SECTIONS
Rolling Acres Road to Minnewashta Parkway
A-A
10' Trail
10' Shld
8' Shld
11' Lane
12' Lane
9' Median
12' Lane
11' Lane
8' Shld
10' Shld
10' Trail
Minnewashta Parkway to Highway 41
B-B
10' Buffer
8' Shld
11' Lane
12' Lane
9' Median
12' Lane
11' Lane
8' Shld
10' Buffer
Bridge Section Through Wetland Area
C-C
2.5:1
2.5:1
2.5:1
2.5:1
SHLD
LANE
LANE
MEDIAN
LANE
LANE
SHLD
Arboretum Trails Transportation Plan
TH 5 East Concept
Carver County, MN
August 2020