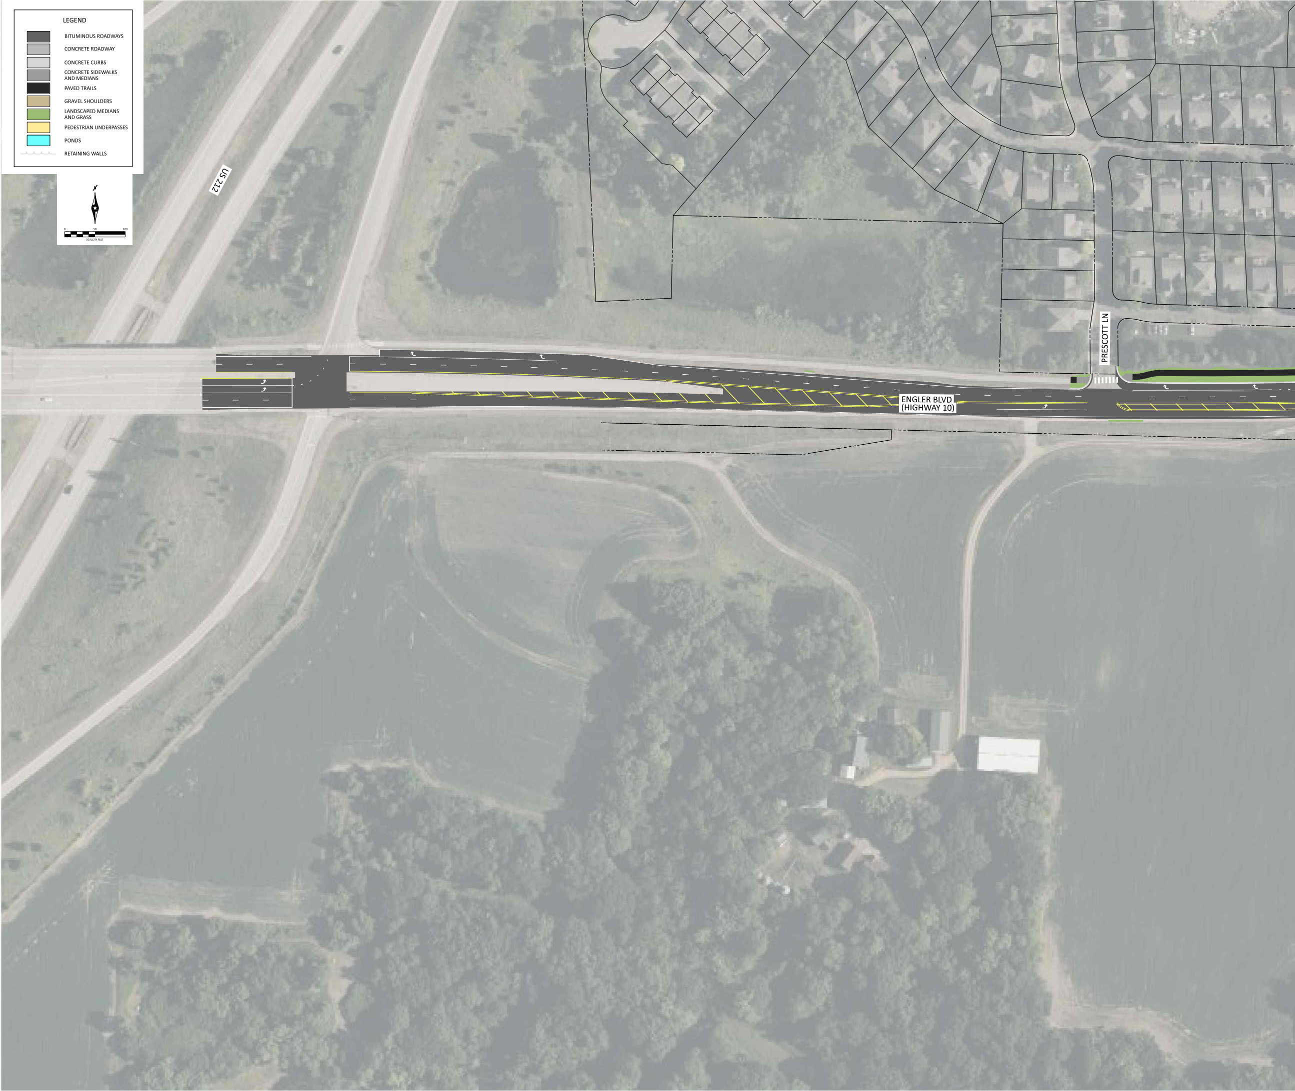
LEGEND
BITUMINOUS ROADWAYS
CONCRETE ROADWAY
CONCRETE CURBS
CONCRETE SIDEWALKS AND MEDIANS
PAVED TRAILS
GRAVEL SHOULDERS
LANDSCAPED MEDIANS AND GRASS
PEDESTRIAN UNDERPASSES
PONDS
RETAINING WALLS
N
0
50
100
SCALE IN FEET
US 212
PRESCOTT LN
ENGLER BLVD
(HIGHWAY 10)

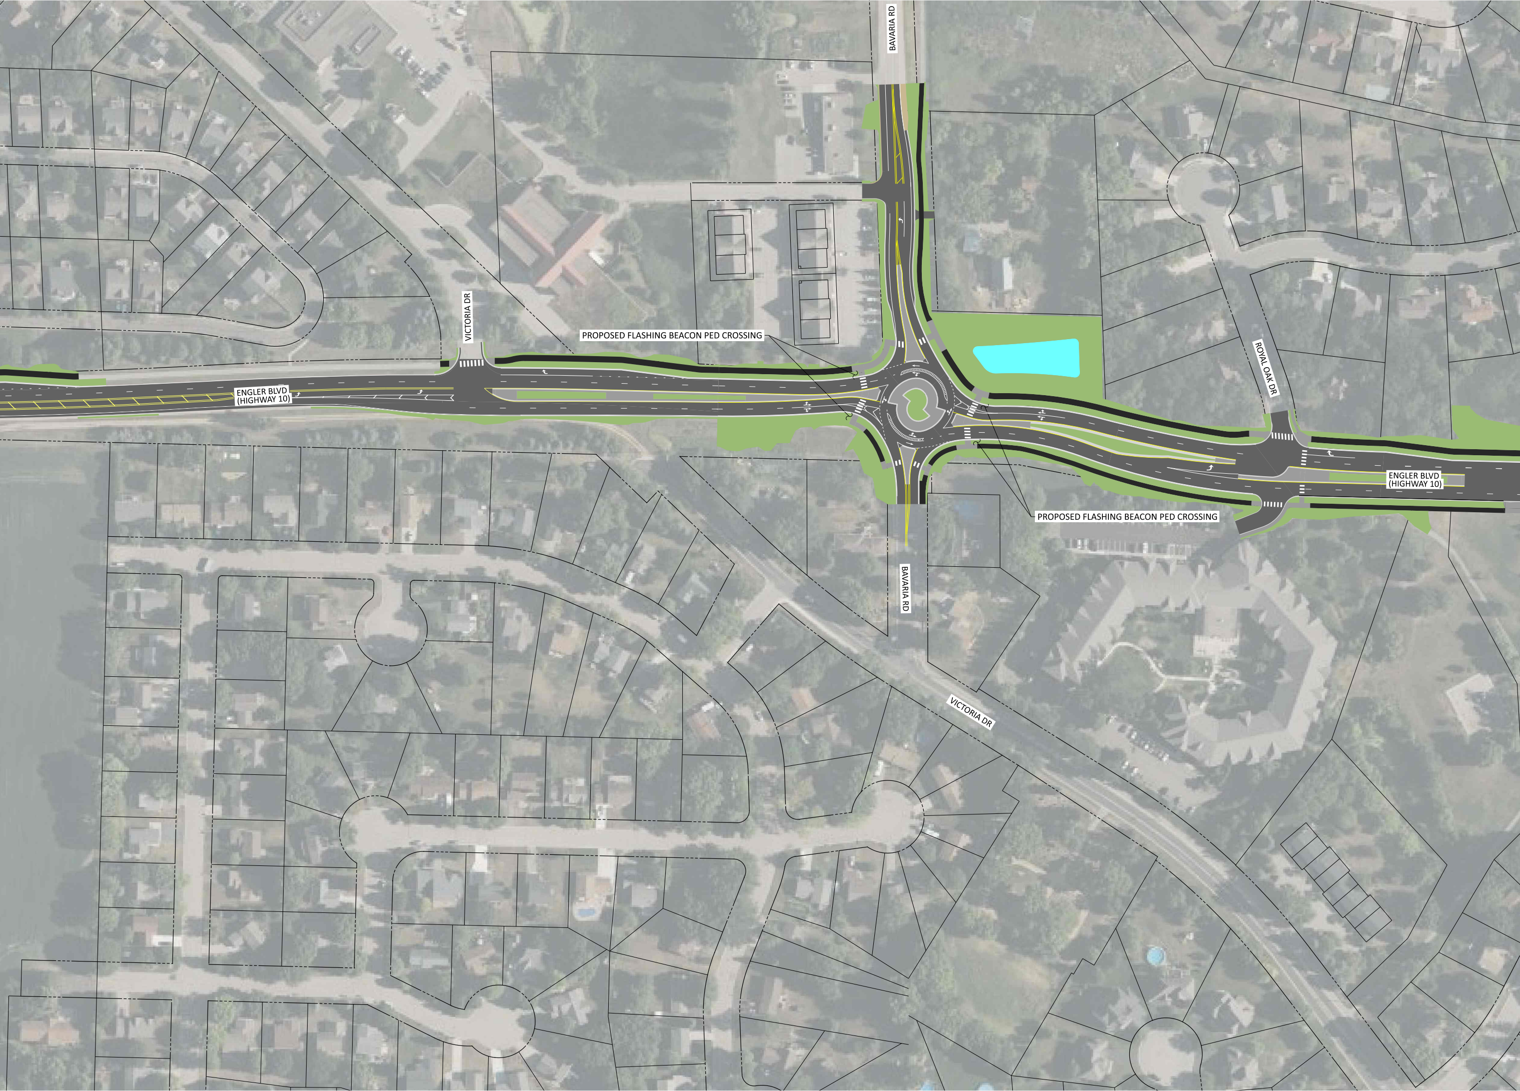
BAVARIA RD
VICTORIA DR
PROPOSED FLASHING BEACON PED CROSSING
ENGLER BLVD (HIGHWAY 10)
ROYAL OAK DR
ENGLER BLVD (HIGHWAY 10)
PROPOSED FLASHING BEACON PED CROSSING
BAVARIA RD
VICTORIA DR

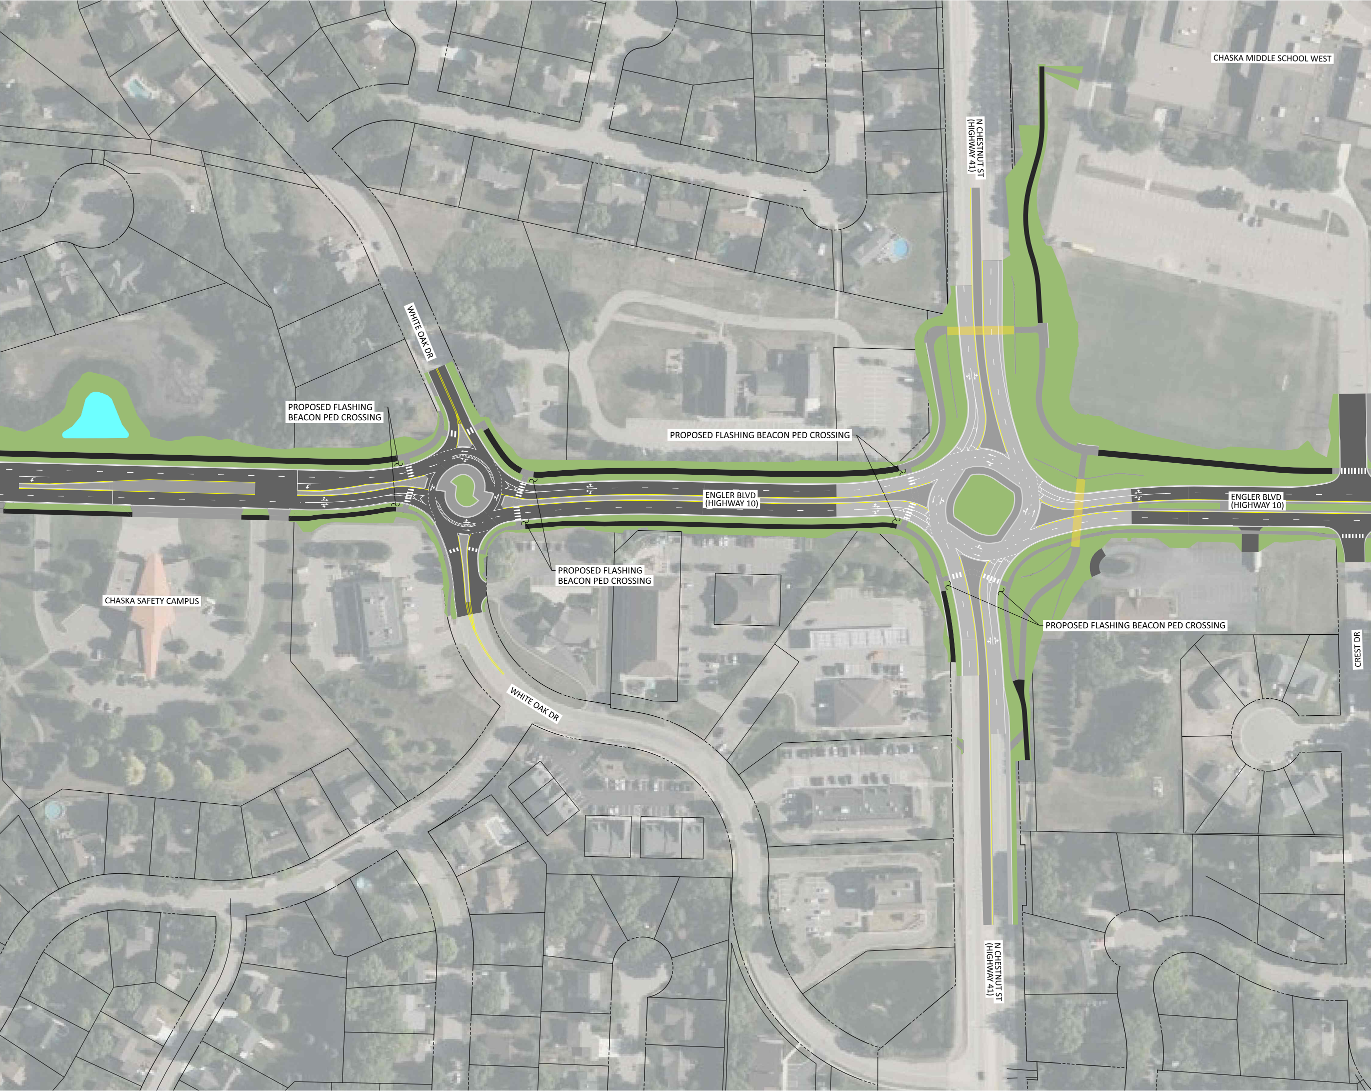
CHASKA MIDDLE SCHOOL WEST
N CHESTNUT ST (HIGHWAY 41)
WHITE OAK DR
PROPOSED FLASHING BEACON PED CROSSING
PROPOSED FLASHING BEACON PED CROSSING
ENGLER BLVD (HIGHWAY 10)
ENGLER BLVD (HIGHWAY 10)
PROPOSED FLASHING BEACON PED CROSSING
CHASKA SAFETY CAMPUS
PROPOSED FLASHING BEACON PED CROSSING
CREST DR
WHITE OAK DR
N CHESTNUT ST (HIGHWAY 41)

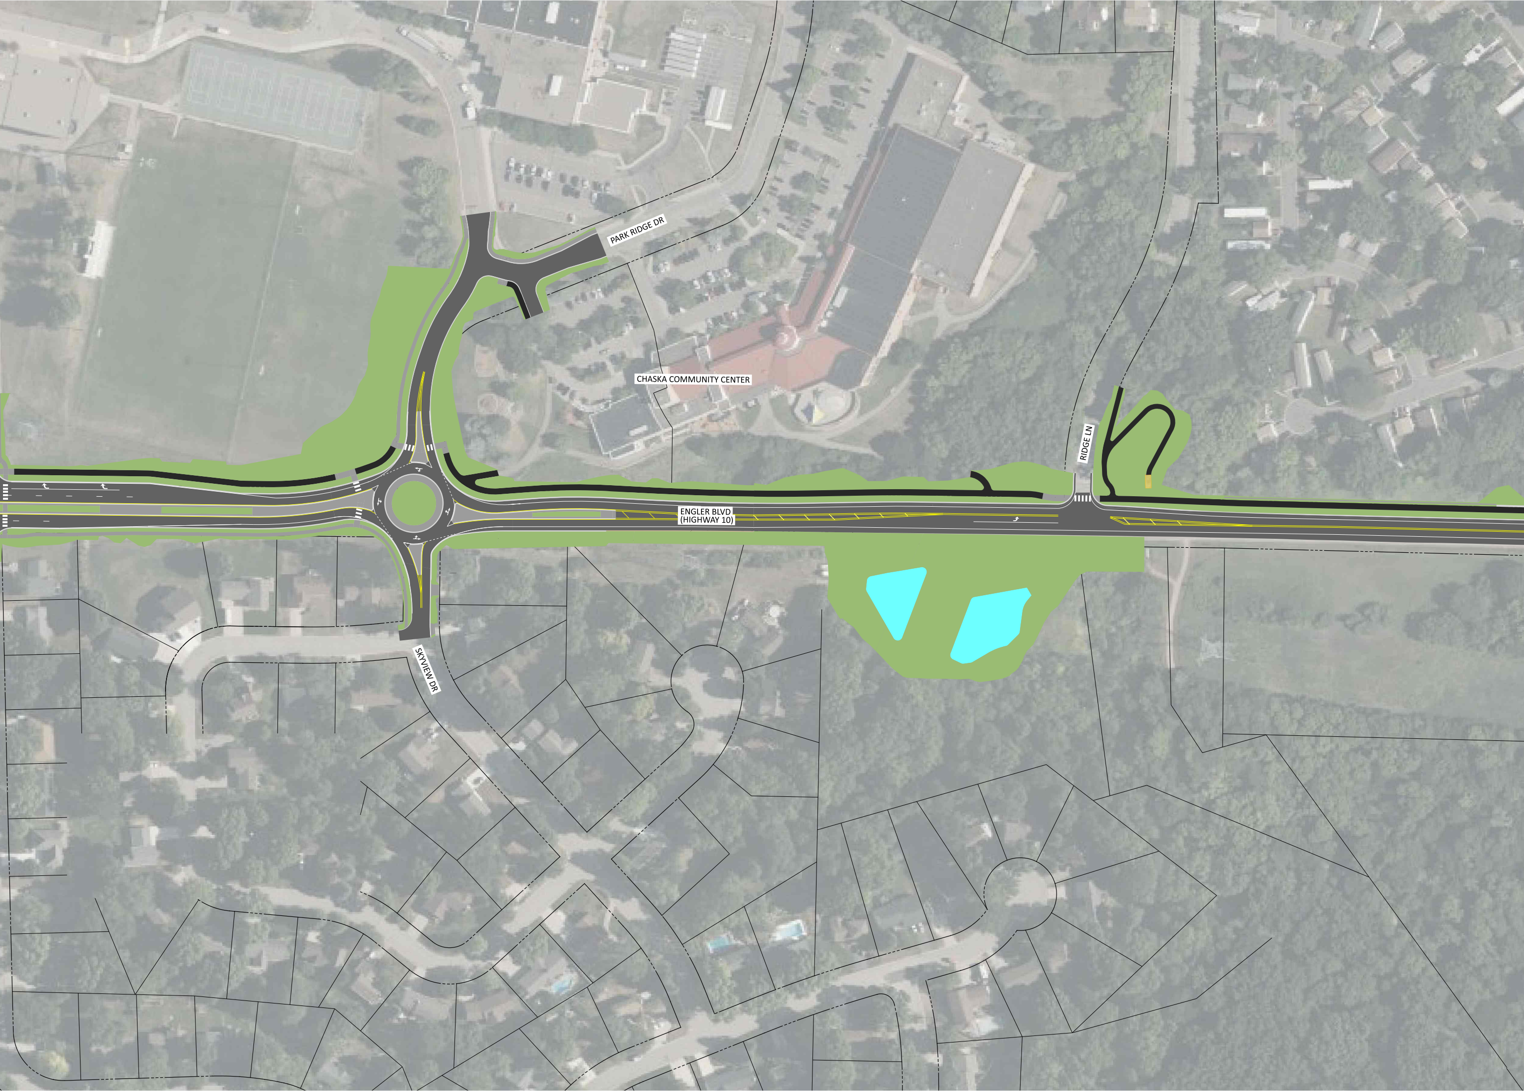
PARK RIDGE DR
CHASKA COMMUNITY CENTER
RIDGE LN
ENGLER BLVD
(HIGHWAY 10)
SKYVIEW DR

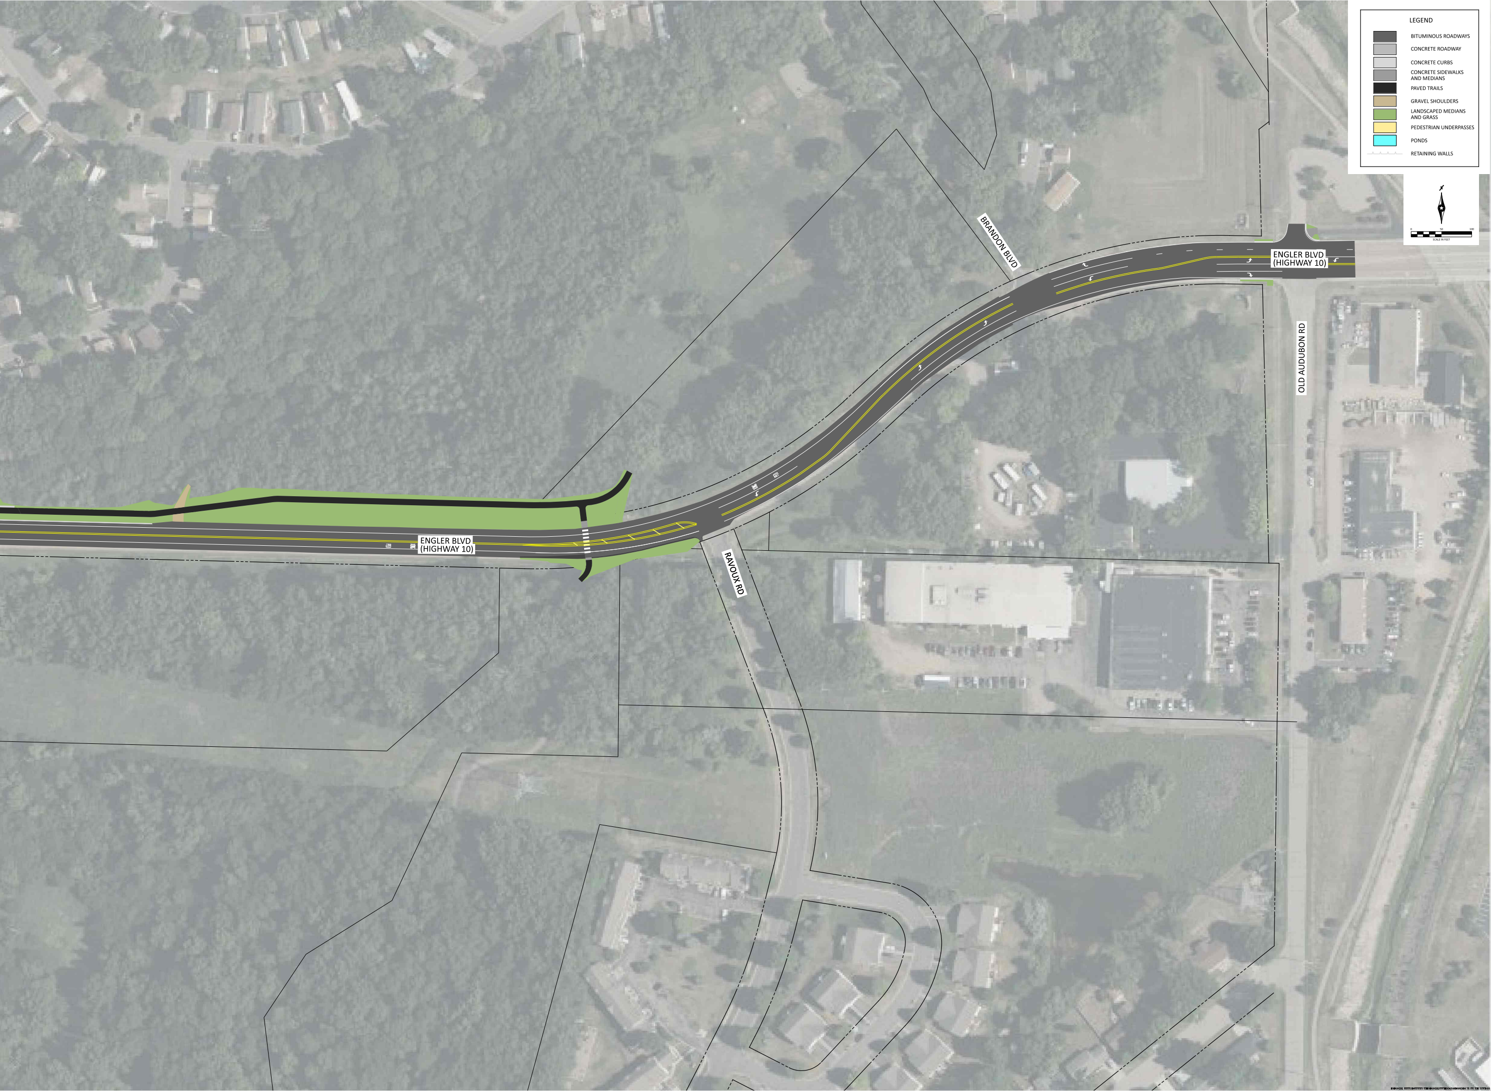
LEGEND
BITUMINOUS ROADWAYS
CONCRETE ROADWAY
CONCRETE CURBS
CONCRETE SIDEWALKS AND MEDIANS
PAVED TRAILS
GRAVEL SHOULDERS
LANDSCAPED MEDIANS AND GRASS
PEDESTRIAN UNDERPASSES
PONDS
RETAINING WALLS
0
50
100
SCALE IN FEET
BRANDON BLVD
ENGLER BLVD (HIGHWAY 10)
OLD AUDUBON RD
ENGLER BLVD (HIGHWAY 10)
RAVOUX RD