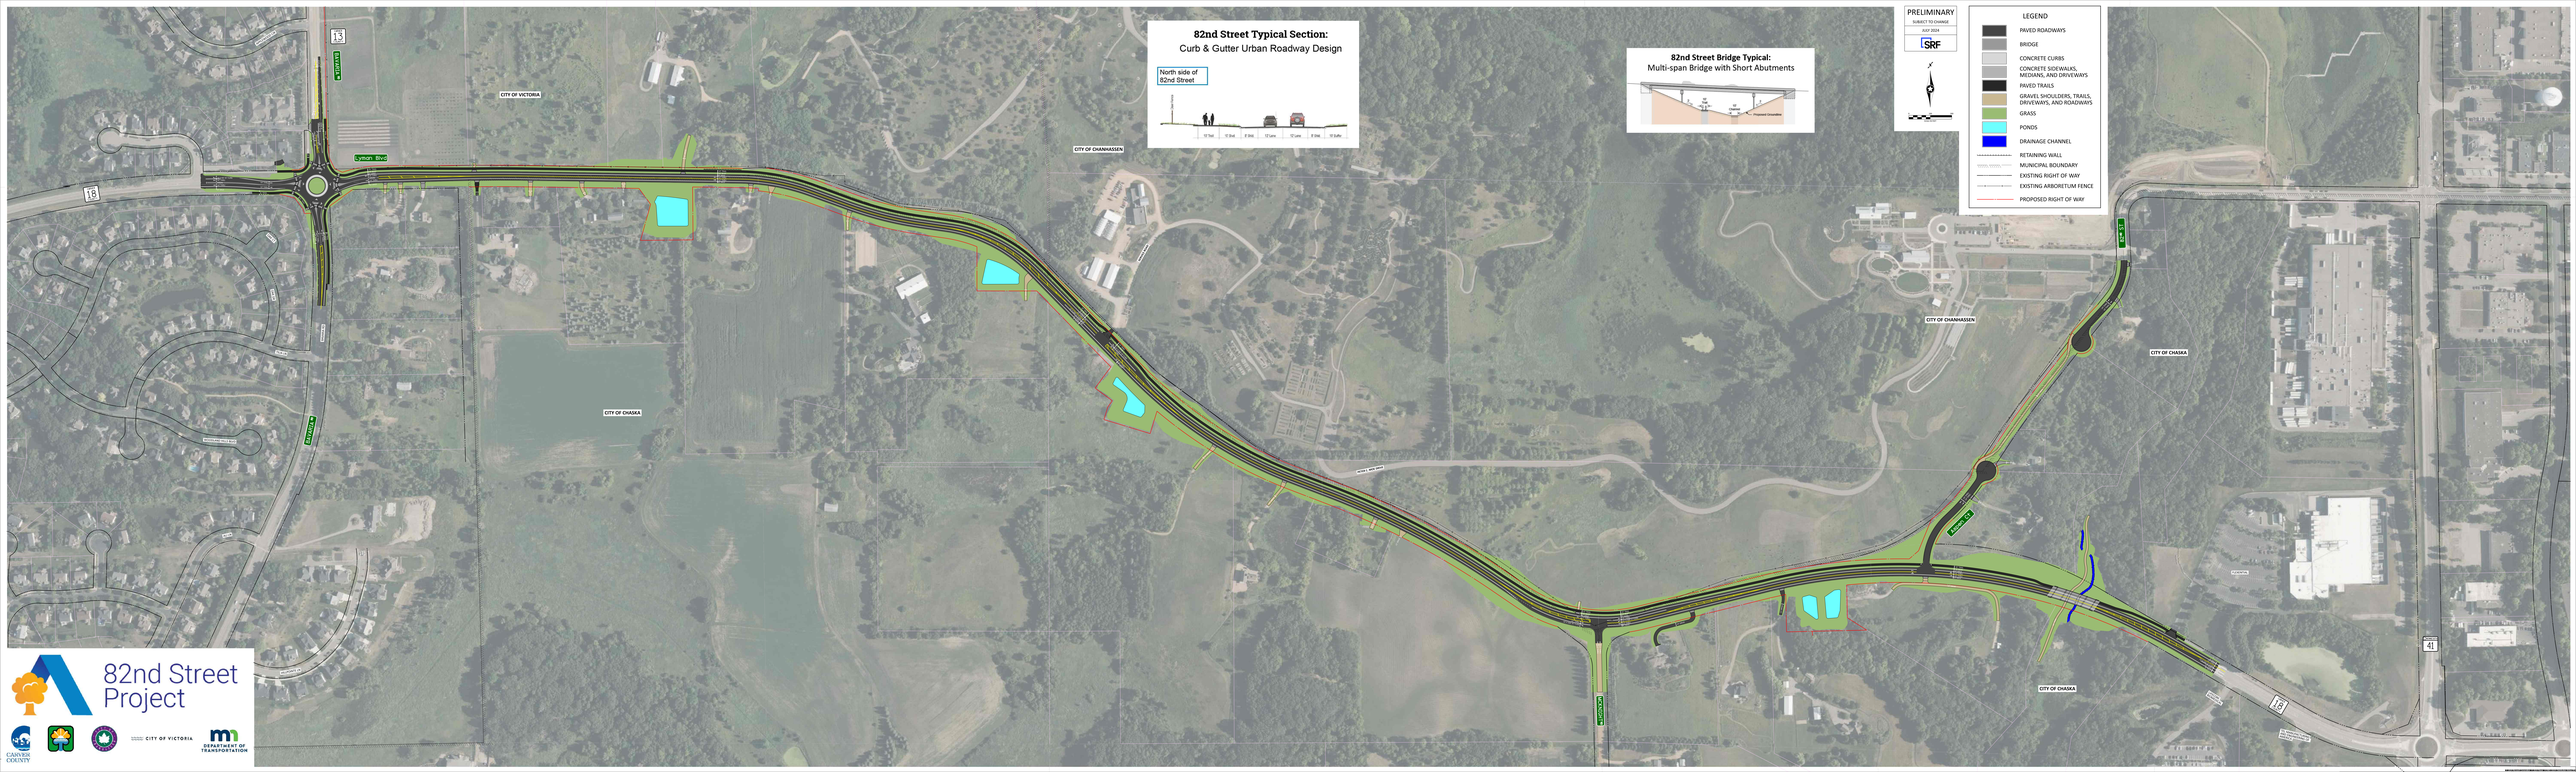
82nd Street Typical Section:
Curb & Gutter Urban Roadway Design
North side of 82nd Street
12' Trail
5' Shld
8' Bike
12' Lane
12' Lane
8' Bike
5' Sdw
82nd Street Bridge Typical:
Multi-span Bridge with Short Abutments
Proposed Groundline
PRELIMINARY
SUBJECT TO CHANGE
JULY 2024
SRF
LEGEND
PAVED ROADWAYS
BRIDGE
CONCRETE CURBS
CONCRETE SIDEWALKS, MEDIANS, AND DRIVEWAYS
PAVED TRAILS
GRAVEL SHOULDERS, TRAILS, DRIVEWAYS, AND ROADWAYS
GRASS
PONDS
DRAINAGE CHANNEL
RETAINING WALL
MUNICIPAL BOUNDARY
EXISTING RIGHT OF WAY
EXISTING ARBORETUM FENCE
PROPOSED RIGHT OF WAY
CITY OF VICTORIA
CITY OF CHANHASSEN
CITY OF CHASKA
Lyman Blvd
Pioneer Trail
Kerber Blvd
Arboretum Blvd
Chaska Blvd
Engineer Blvd
Audubon Rd
